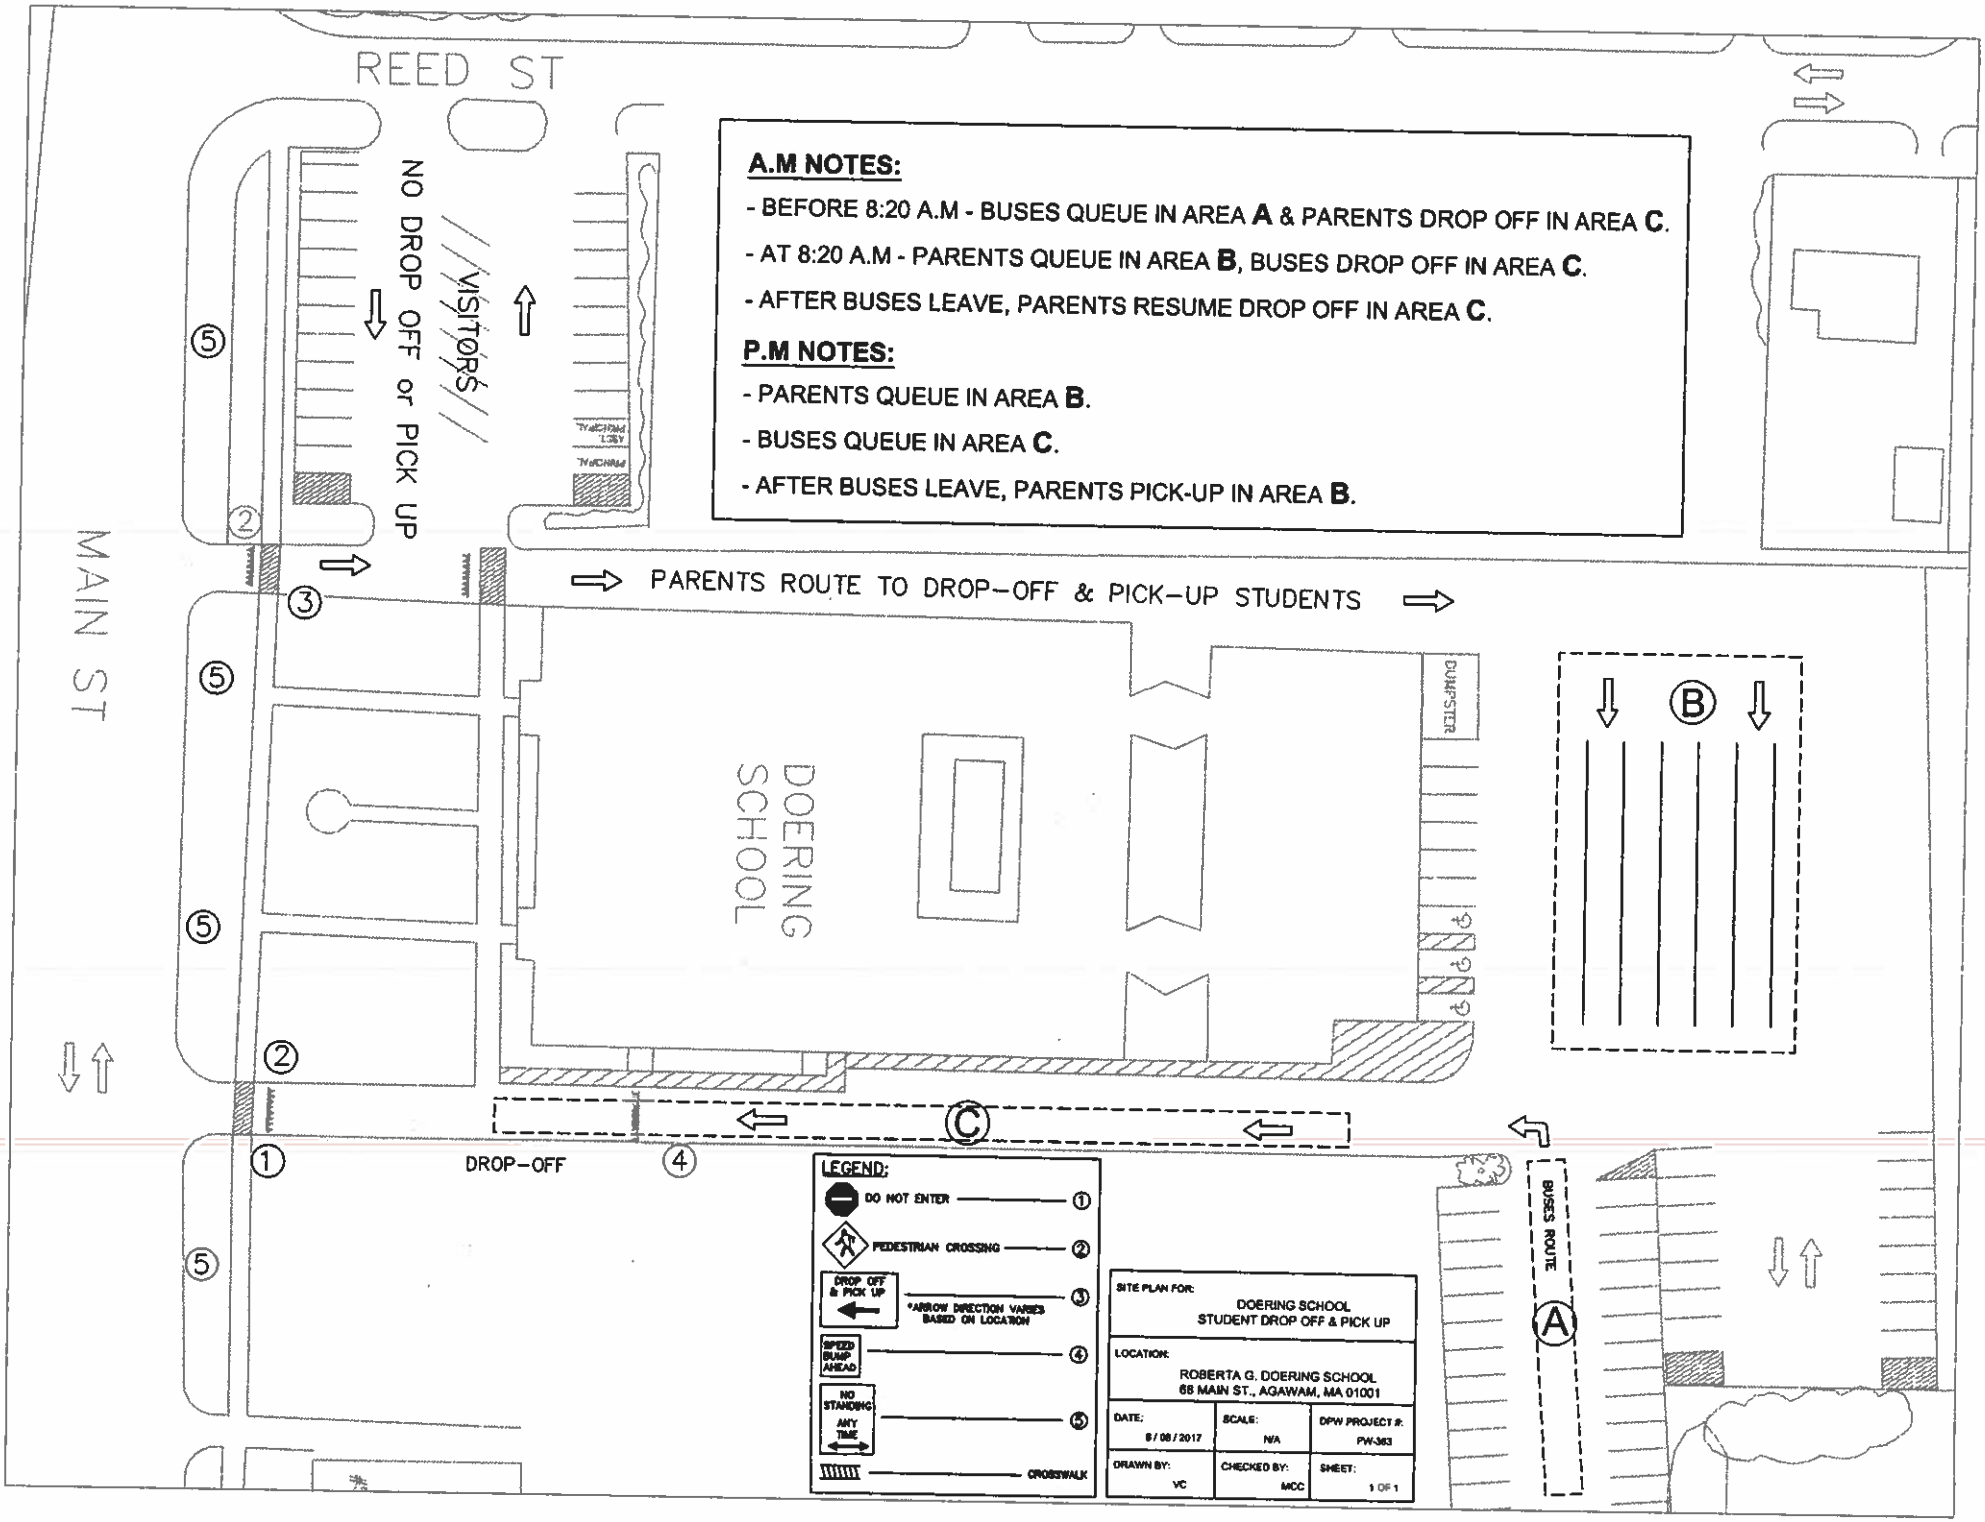
REED ST
MAIN ST
NO DROP OFF or PICK UP
VISITORS
PARENTS ROUTE TO DROP-OFF & PICK-UP STUDENTS
DOERING SCHOOL
DUMPSTER
DROP-OFF
BUSES ROUTE
A
B
C
A.M NOTES:
- BEFORE 8:20 A.M - BUSES QUEUE IN AREA A & PARENTS DROP OFF IN AREA C.
- AT 8:20 A.M - PARENTS QUEUE IN AREA B, BUSES DROP OFF IN AREA C.
- AFTER BUSES LEAVE, PARENTS RESUME DROP OFF IN AREA C.
P.M NOTES:
- PARENTS QUEUE IN AREA B.
- BUSES QUEUE IN AREA C.
- AFTER BUSES LEAVE, PARENTS PICK-UP IN AREA B.
LEGEND:
DO NOT ENTER ①
PEDESTRIAN CROSSING ②
DROP OFF & PICK UP ③
*ARROW DIRECTION VARIES BASED ON LOCATION
SPEED BUMP AHEAD ④
NO STANDING ANY TIME ⑤
CROSSWALK
SITE PLAN FOR:
DOERING SCHOOL
STUDENT DROP OFF & PICK UP
LOCATION:
ROBERTA G. DOERING SCHOOL
68 MAIN ST., AGAWAM, MA 01001
DATE: 8/08/2017
SCALE: N/A
DPW PROJECT #: PW-363
DRAWN BY: VC
CHECKED BY: MCC
SHEET: 1 OF 1